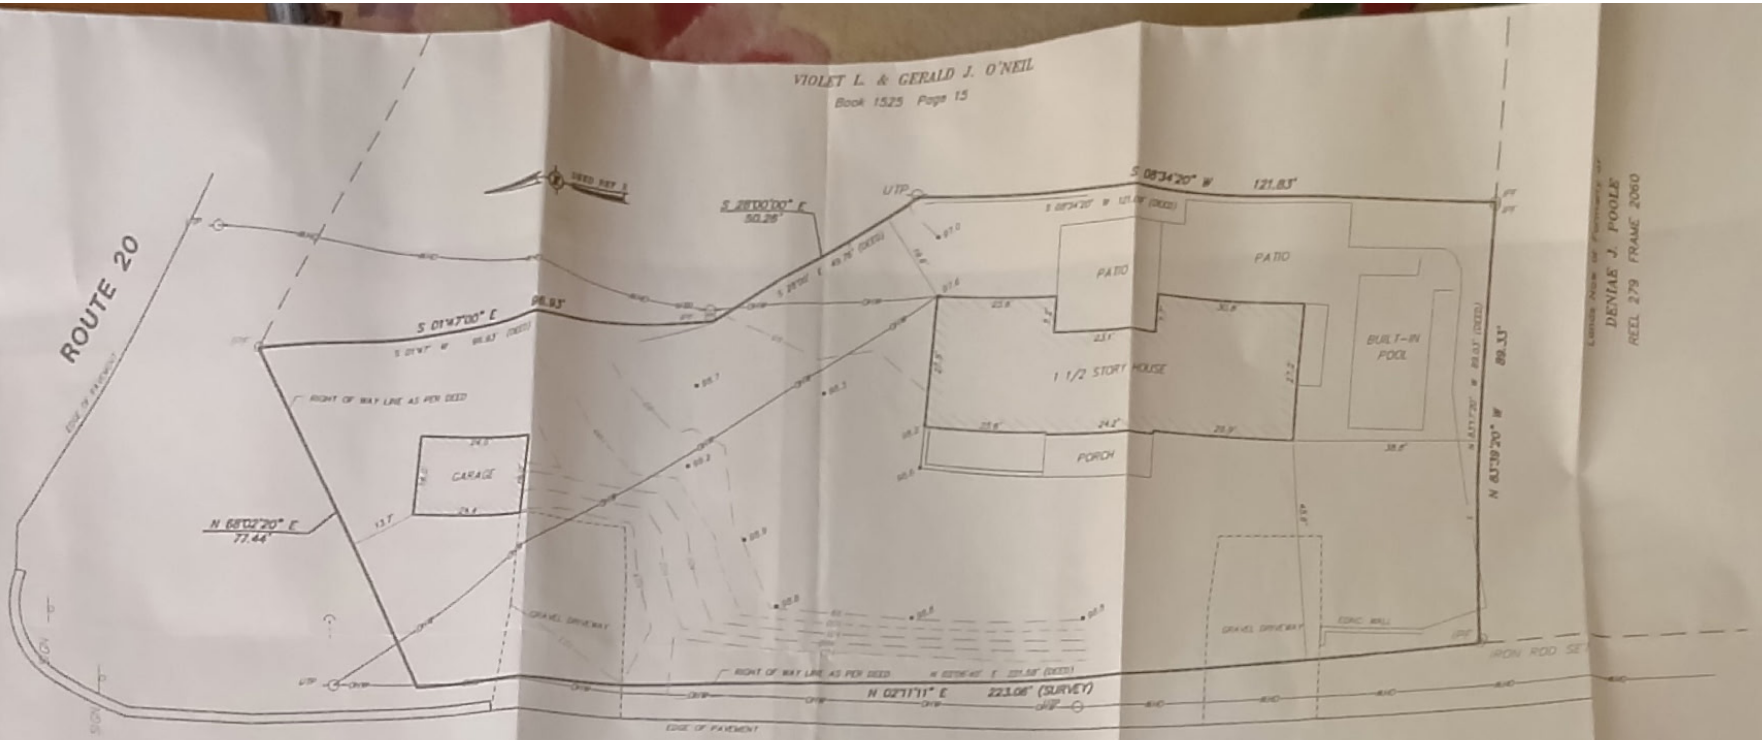


DEED REFERENCES:

1. THOMAS F. BROWN III AND VIRGINIA BROWN TO JOHN DICARLO AND MARY ELLEN WITKOWSKI, DATED SEPTEMBER 27, 1989 AND RECORDED IN THE RENSSELAER COUNTY CLERKS OFFICE IN DEED BOOK 1554 AT PAGE 258.

2. VIOLET L. O'NEIL TO VIOLET O'NEIL AND GERALD J. O'NEIL, DATED JANUARY 05, 1989 AND RECORDED IN THE RENSSELAER COUNTY CLERKS OFFICE IN DEED BOOK 1525 AT PAGE 15.

TAX PARCEL NUMBER:

TOWN OF SCHODACK, RENSSELAER COUNTY, NEW YORK
SEC 211.00 – BLK.1– LOT 5

GENERAL NOTES:

UNAUTHORIZED ALTERATION OR ADDITION TO A SURVEY MAP BEARING A LICENSED LAND SURVEYOR'S SEAL IS A VIOLATION OF SECTION 7209, SUBDIVISION 2 OF THE NEW YORK STATE EDUCATION LAW

ONLY COPIES FROM THE ORIGINAL OF THIS SURVEY MARKED WITH AN ORIGINAL OF THE LAND SURVEYOR'S INKED SEAL OR HIS EMBOSSED SEAL SHALL BE CONSIDERED TO BE VALID TRUE COPIES

SURVEYED FROM RECORD DESCRIPTION AND AS IN POSSESSION

SUBJECT TO COVENANTS, EASEMENTS, RESTRICTIONS, CONDITIONS AND AGREEMENTS OF RECORD

SURVEY SUBJECT TO ANY RIGHT, TITLE OR INTEREST THE PUBLIC MAY HAVE FOR HIGHWAY USE

SURVEY MAP OF LANDS OF JOHN DI CARLO & MARY ELLEN WITKOWSKI

TOWN OF SCHODACK	RENSSELAER COUNTY, N.Y.
SCALE : 1" = 20'	APRIL 24, 2004
JOB NO. : 04-24-04	CADD FILE : DICARLO.DWG

VPA V.P. AUSFELD LAND SURVEYOR
433 KENMORE AVE., SCHENECTADY, N.Y. 12306
PHONE : (518) 374-4261